




1 Latitudinal Section

1 : 100

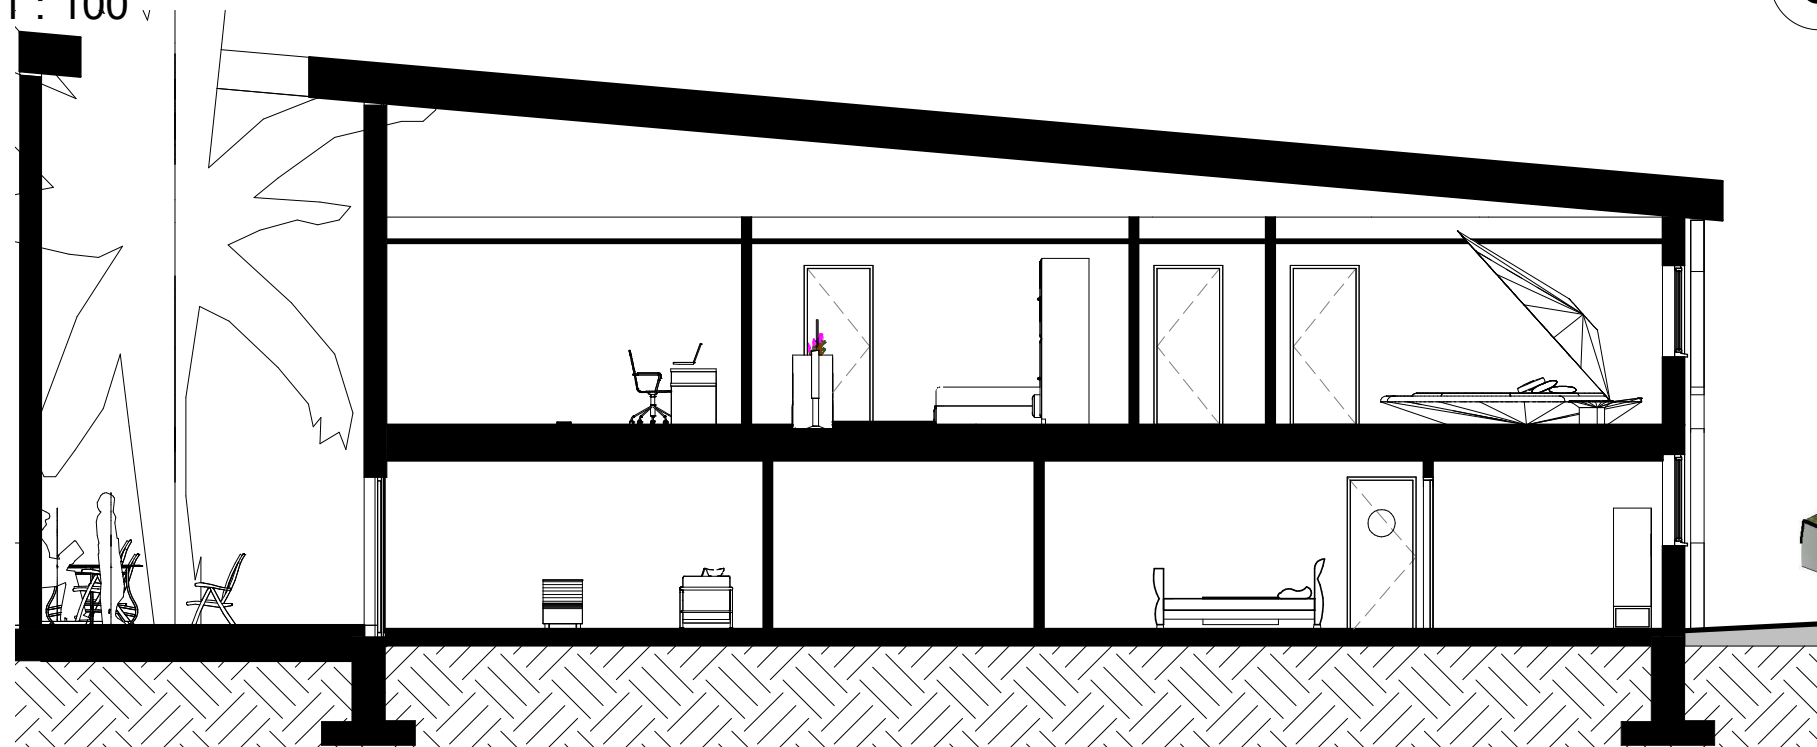

2 Longitudinal Section

1 : 100



3 3D Latitudinal Section



4 3D Longitudinal Section



www.autodesk.com/revit

No.	Description	Date

Mr & Mrs Hamasaki

Project Name

SECTIONS+3D VIEWS

Project number	Project Number
Date	09/03/21
Drawn by	KF
Checked by	VT

A113

Scale 1 : 100